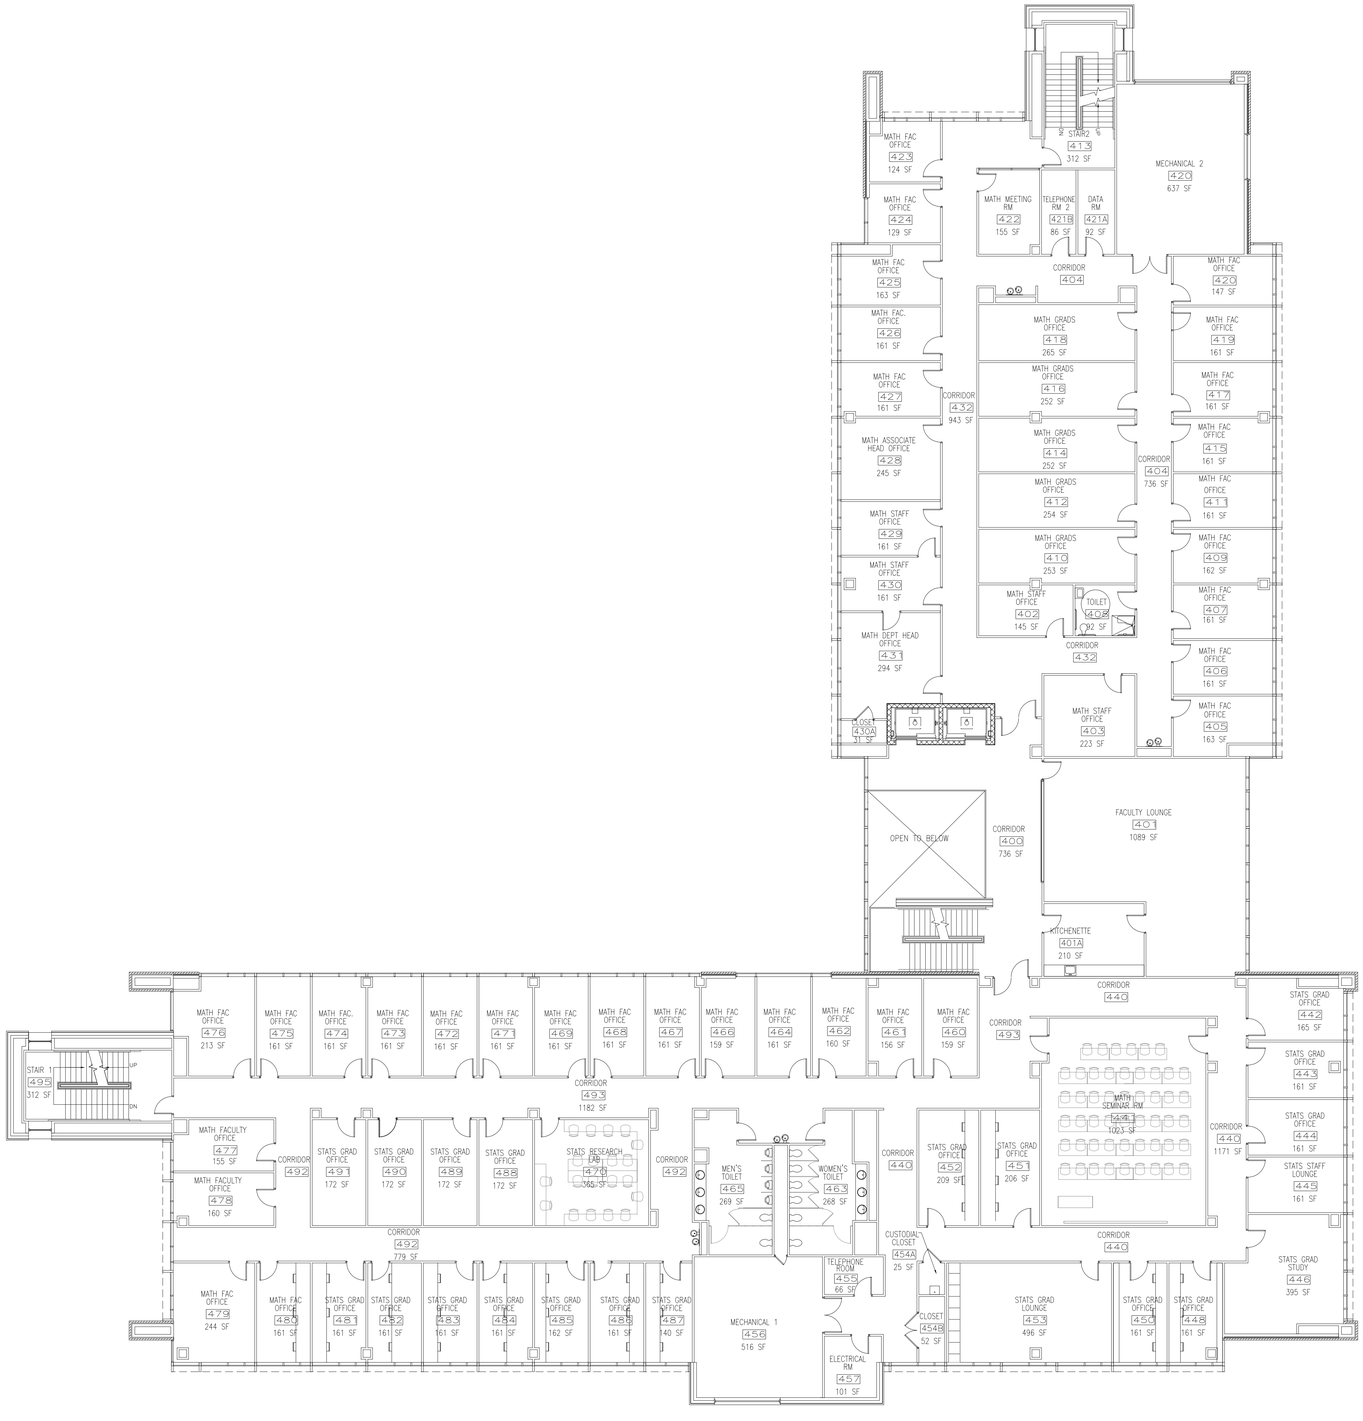

3RD FLOOR PLAN–
NC STATE UNIVERSITY MATHEMATICS AND STATISTICS BUILDING

ARCHITECT-OF-RECORD
Millennium 3 Design Group
ARCHITECTURE
1313 N. Tryon St.
Charlotte, NC 28206
Tel: 704.333.1965
Fax: 704.376.7122
123 W. Main St., Ste. 620
Durham, NC 27701
Tel: 919.688.8300
Fax: 919.688.8900

CONSULTING ARCHITECT
ARPBC+LCT
PEARCE BRINKLEY CEASE + LEE 333 FAYETTEVILLE STREET SUITE 1000
RALEIGH, NORTH CAROLINA 27601 TELE: 919.836.9751 FAX: 919.836.1751